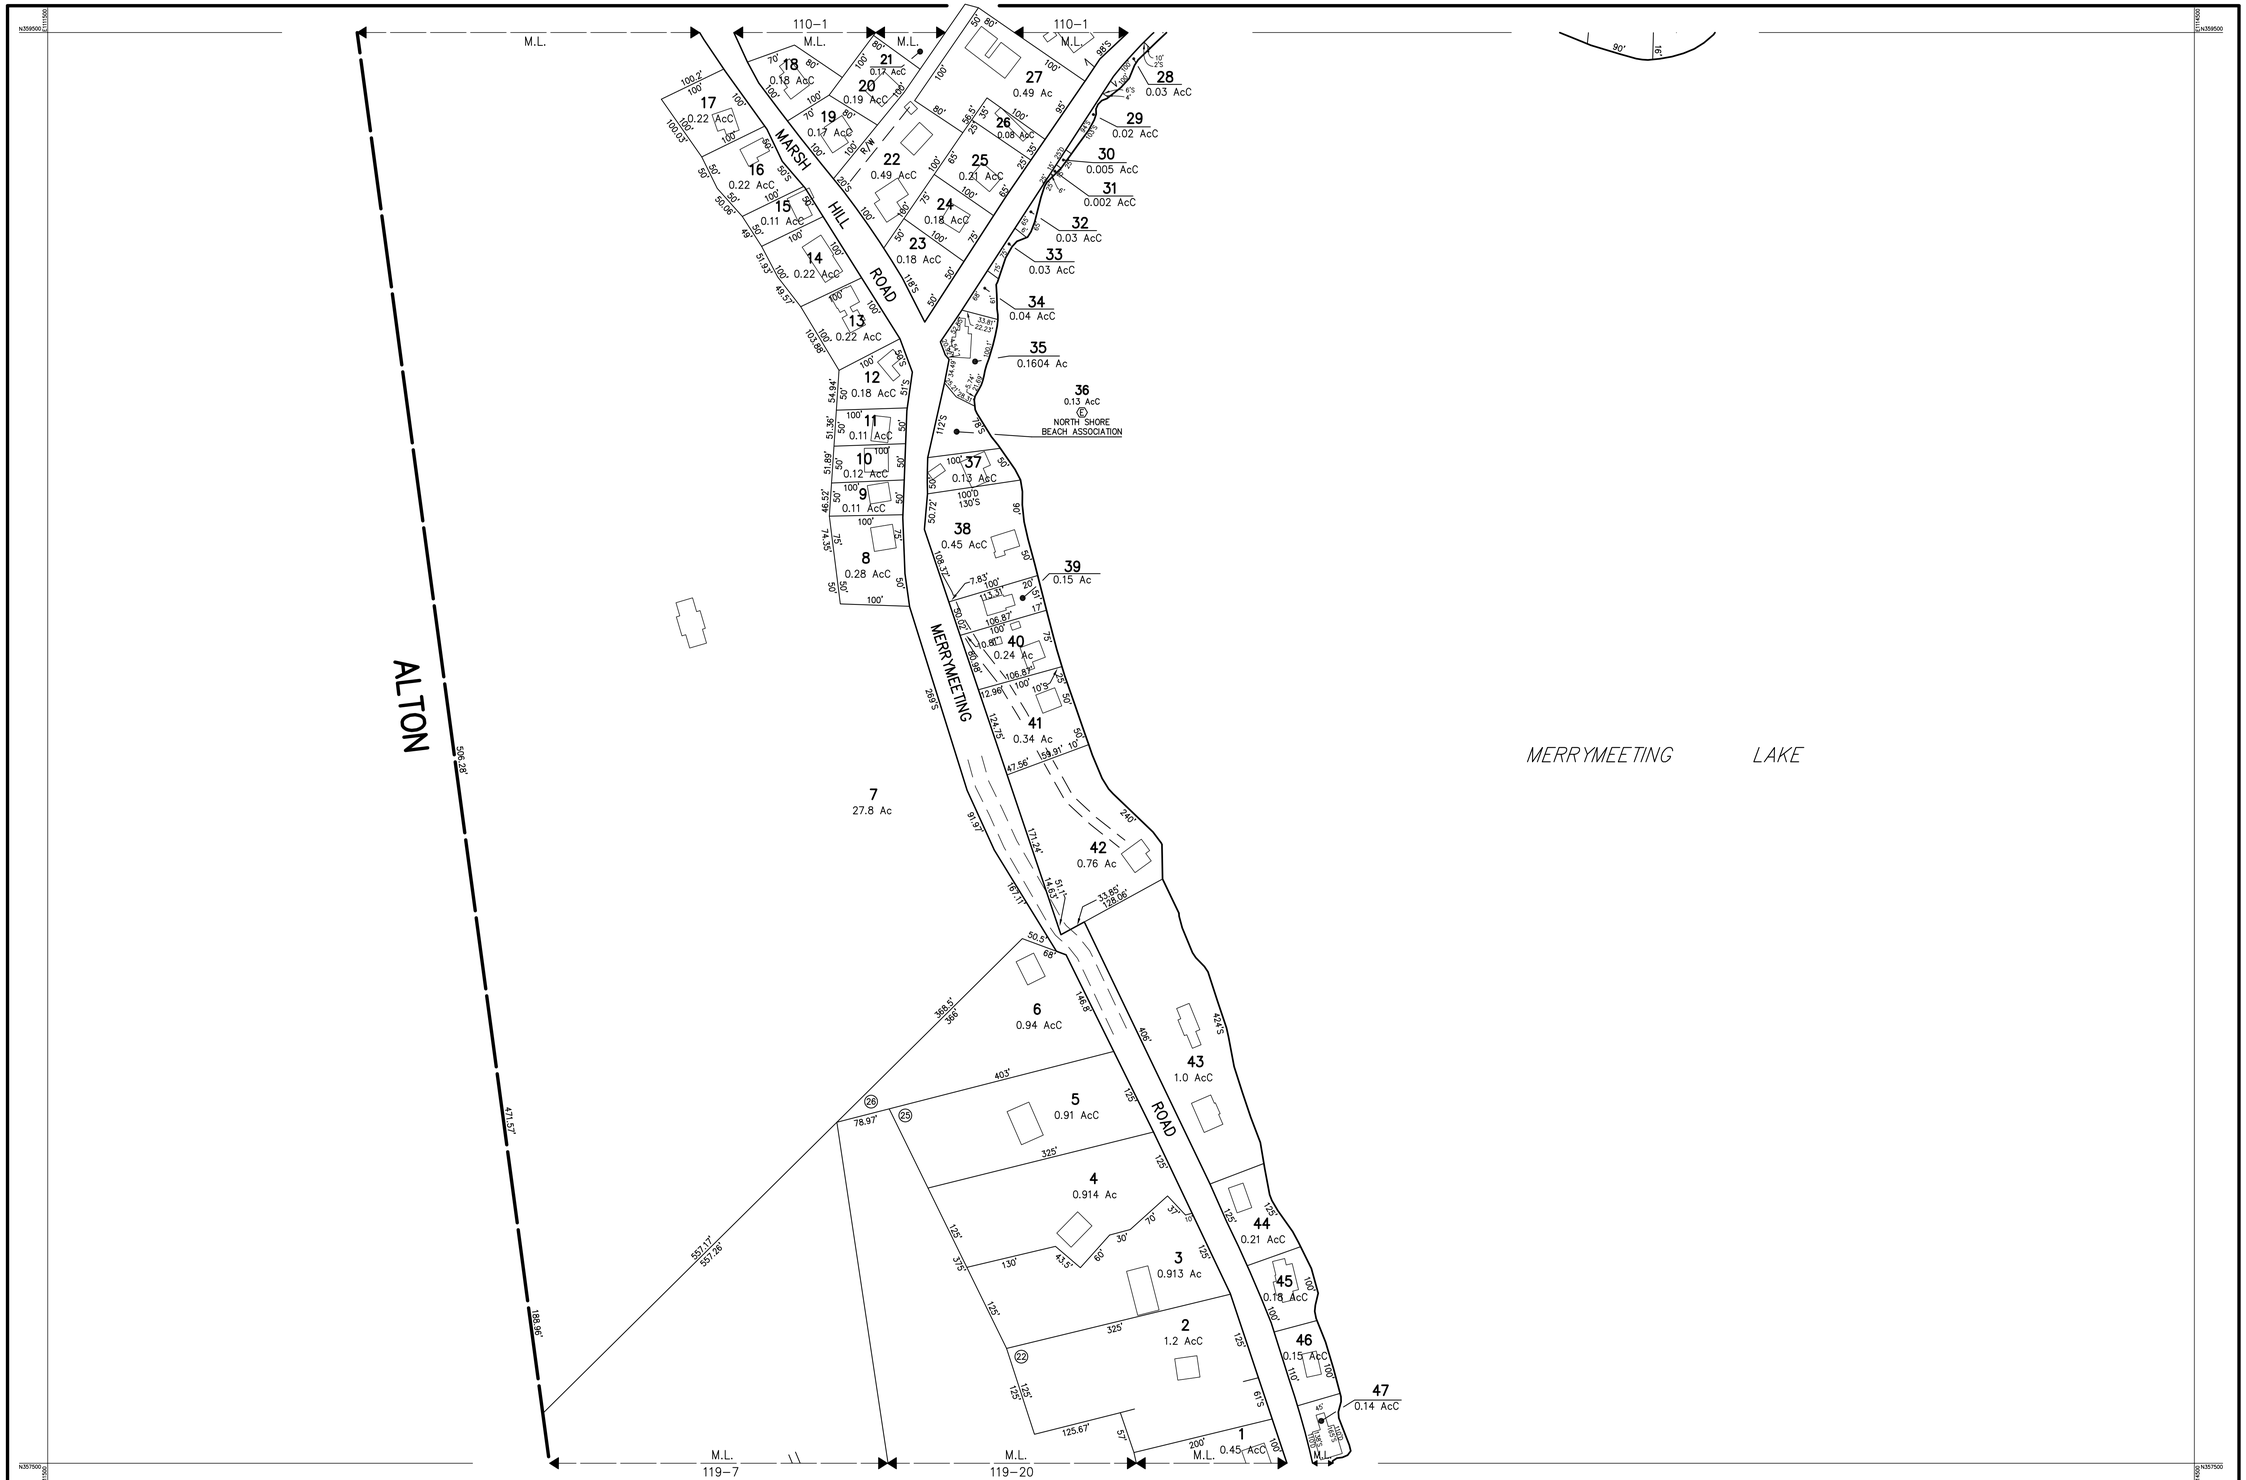


THIS MAP IS FOR ASSESSMENT PURPOSES. IT IS NOT VALID FOR LEGAL DESCRIPTION OR CONVEYANCE.

THE HORIZONTAL DATUM IS THE NEW HAMPSHIRE STATE PLANE COORDINATE SYSTEM, NAD 83.

PHOTOGRAPHY DATE: APRIL 26, 2007

COMPLETION DATE: SEPTEMBER 30, 2009

PRODUCED IN 2009 BY

CAI Technologies
Precision Mapping. Geospatial Solutions.

11 PLEASANT STREET, LITTLETON, NH 03561
800.322.4540 - WWW.CAI-TECH.COM

LEGEND

AREA SURVEYED . . . Ac
AREA CALCULATED . . . AcC
RECORD DIMENSION . . . 100'
SCALED DIMENSION . . . 100'S
MATCH LINE . . . M.L.
WATER

EXEMPT PROPERTY . . . (E)
SUBDIVISION LOT NO. . . . (2)
BUILDING
RIGHT OF WAY/ACCESS . . . R/W
COMMON OWNERSHIP
WETLANDS

SCALE 1" = 100'

FEET: 50 0 100 200 600

METERS: 25 0 25 50 75

REVISED TO :

PROPERTY MAPS

NEW DURHAM

NEW HAMPSHIRE

INDEX DIAGRAM

110	111	GN
117		N
119	120	

MAP NO. 118