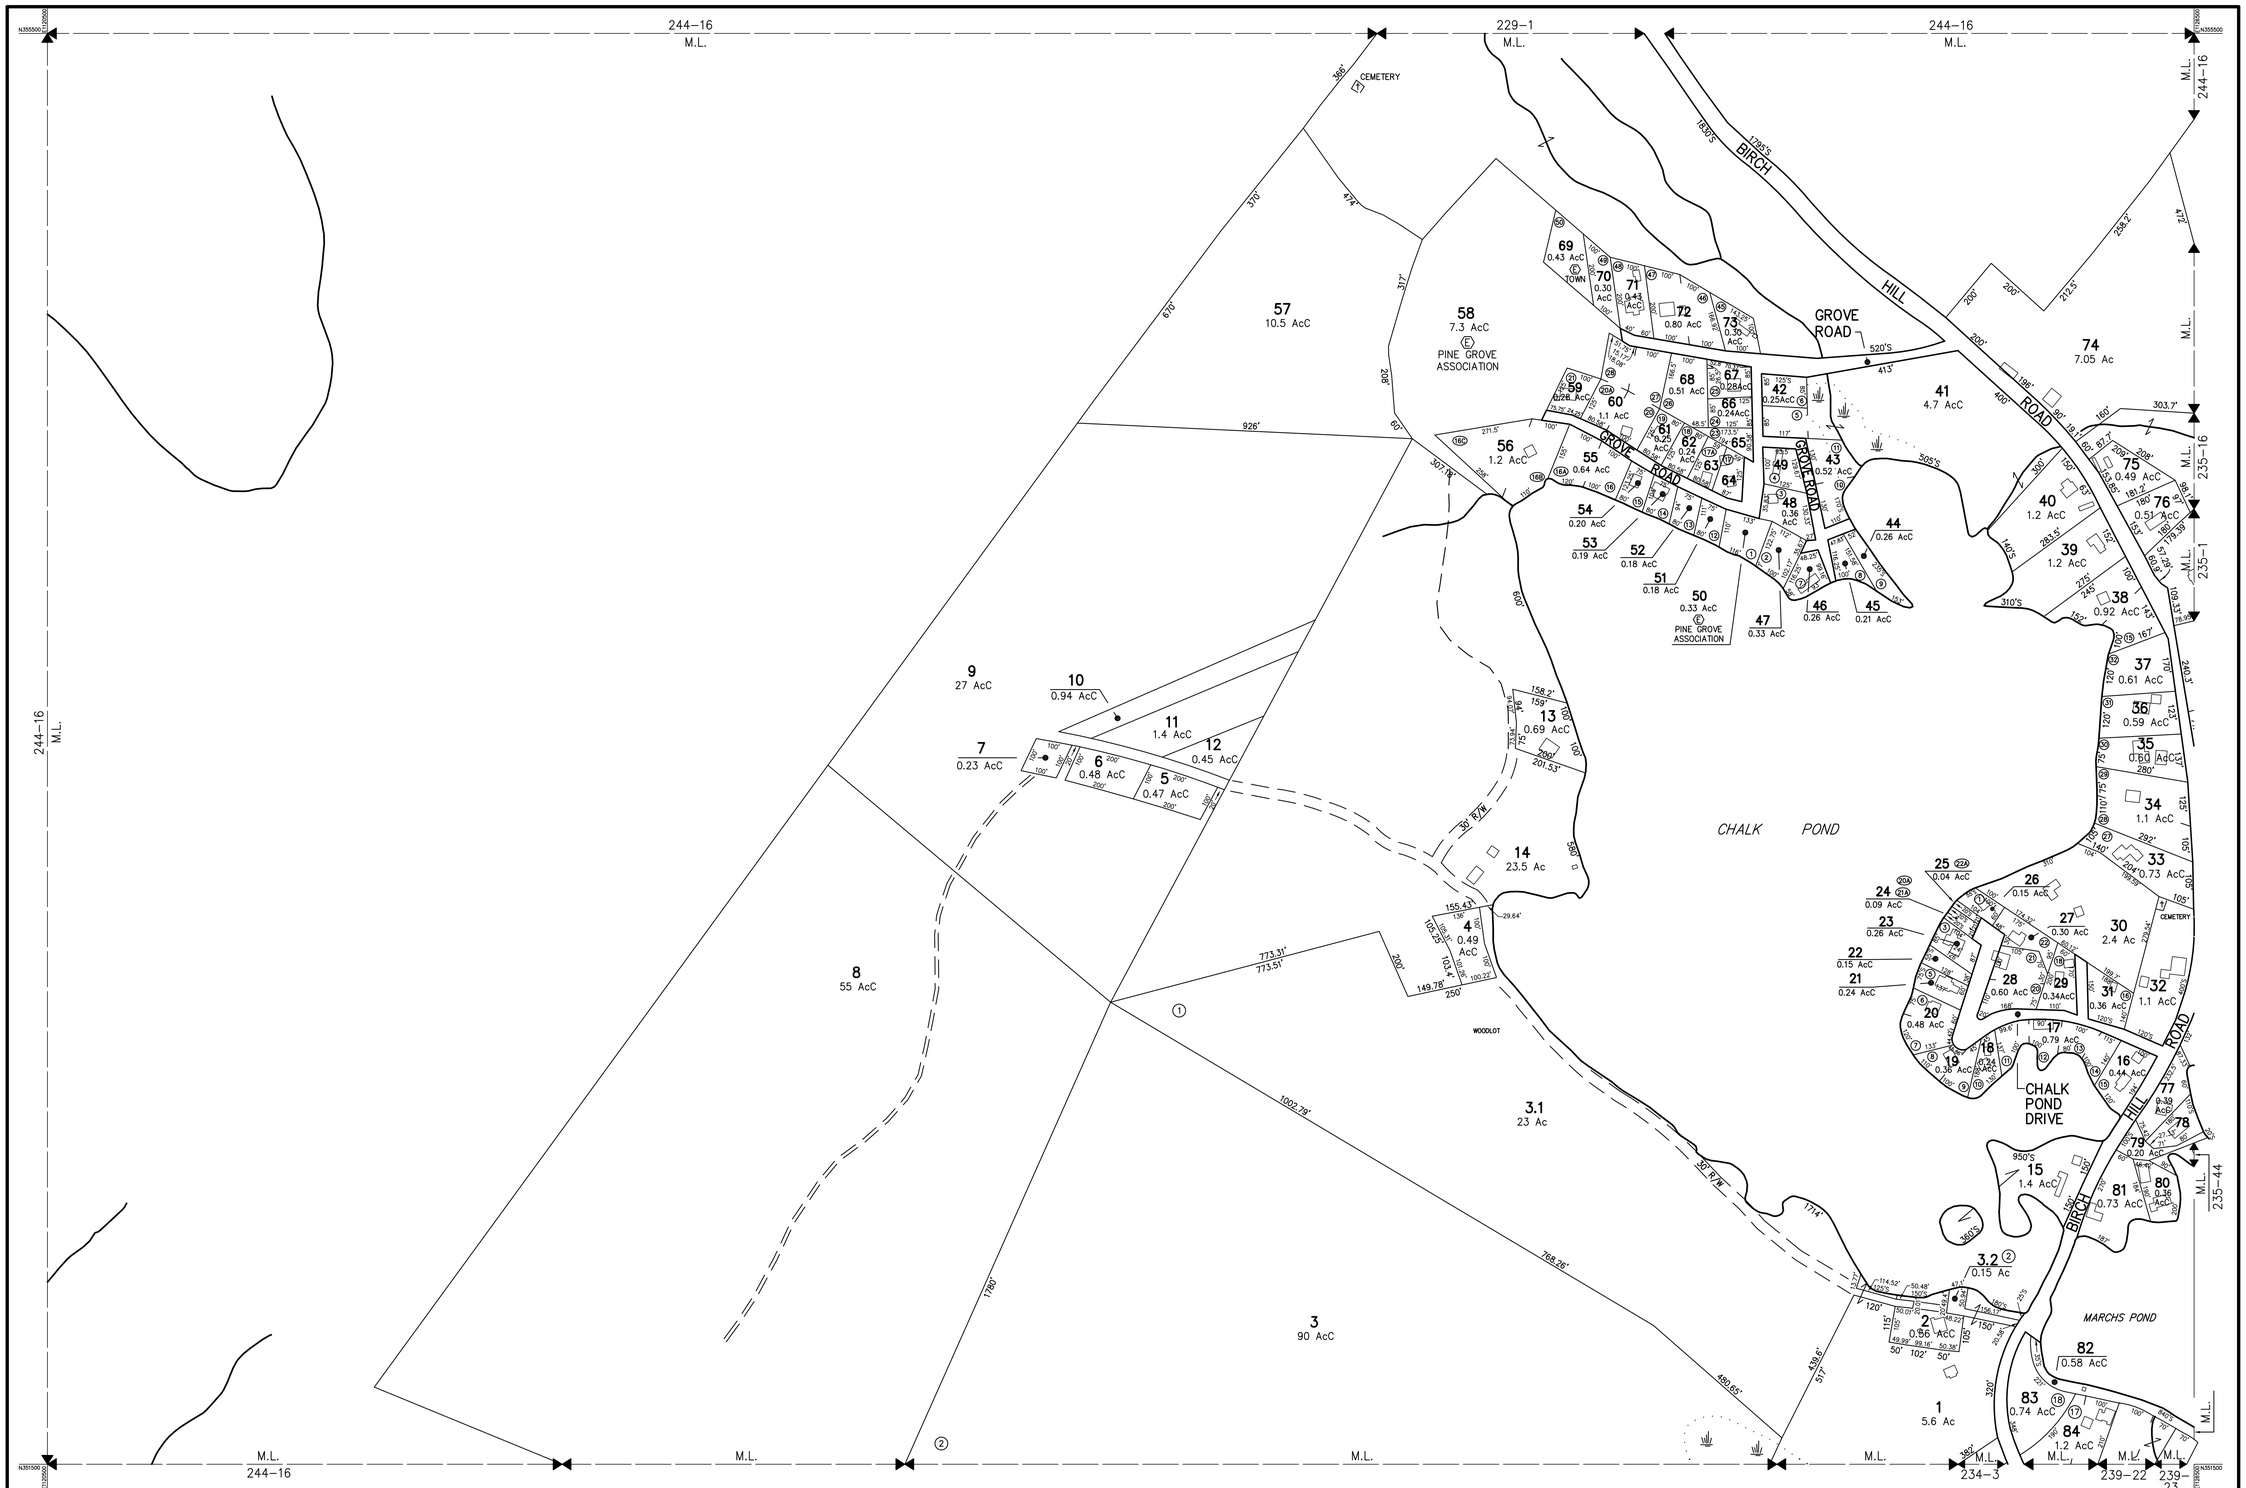


THIS MAP IS FOR ASSESSMENT PURPOSES. IT IS NOT VALID FOR LEGAL DESCRIPTION OR CONVEYANCE.	PRODUCED IN 2009 BY CAI Technologies Precision Mapping. Geospatial Solutions. 11 PLEASANT STREET, LITTLETON, NH 03561 800.322.4540 - WWW.CAI-TECH.COM	LEGEND		SCALE 1" = 200' FEET 100 0 200 400 1200 METERS 50 0 50 100 150	PROPERTY MAPS
THE HORIZONTAL DATUM IS THE NEW HAMPSHIRE STATE PLANE COORDINATE SYSTEM, NAD 83.		AREA SURVEYED . . . Ac	EXEMPT PROPERTY . . . (E)		NEW DURHAM
PHOTOGRAPHY DATE: APRIL 26, 2007		AREA CALCULATED . . . AcC	SUBDIVISION LOT NO. . . (2)		NEW HAMPSHIRE
COMPLETION DATE: SEPTEMBER 30, 2009		RECORD DIMENSION . . . 100'	BUILDING . . .		INDEX DIAGRAM: 121 229 228 / 122 233 235 / 240 239 238 (GN)
		SCALED DIMENSION . . . 100'S	RIGHT OF WAY/ACCESS . . . R/W	REVISED TO :	MAP NO. 234
		MATCH LINE . . . M.L.	COMMON OWNERSHIP . . .		
		WATER . . . –W–	WETLANDS . . .		